H:\PLANNING\PARK DEVELOPMENT\PROJECT BY PARK\RAYCAM PLAYGROUND\DRAWINGS\1.0 - DESIGN DEVELOPMENT\PB- RAYCAM- 00-SURVEY.DWG
Thursday, June 11, 2020 4:25:04 PM

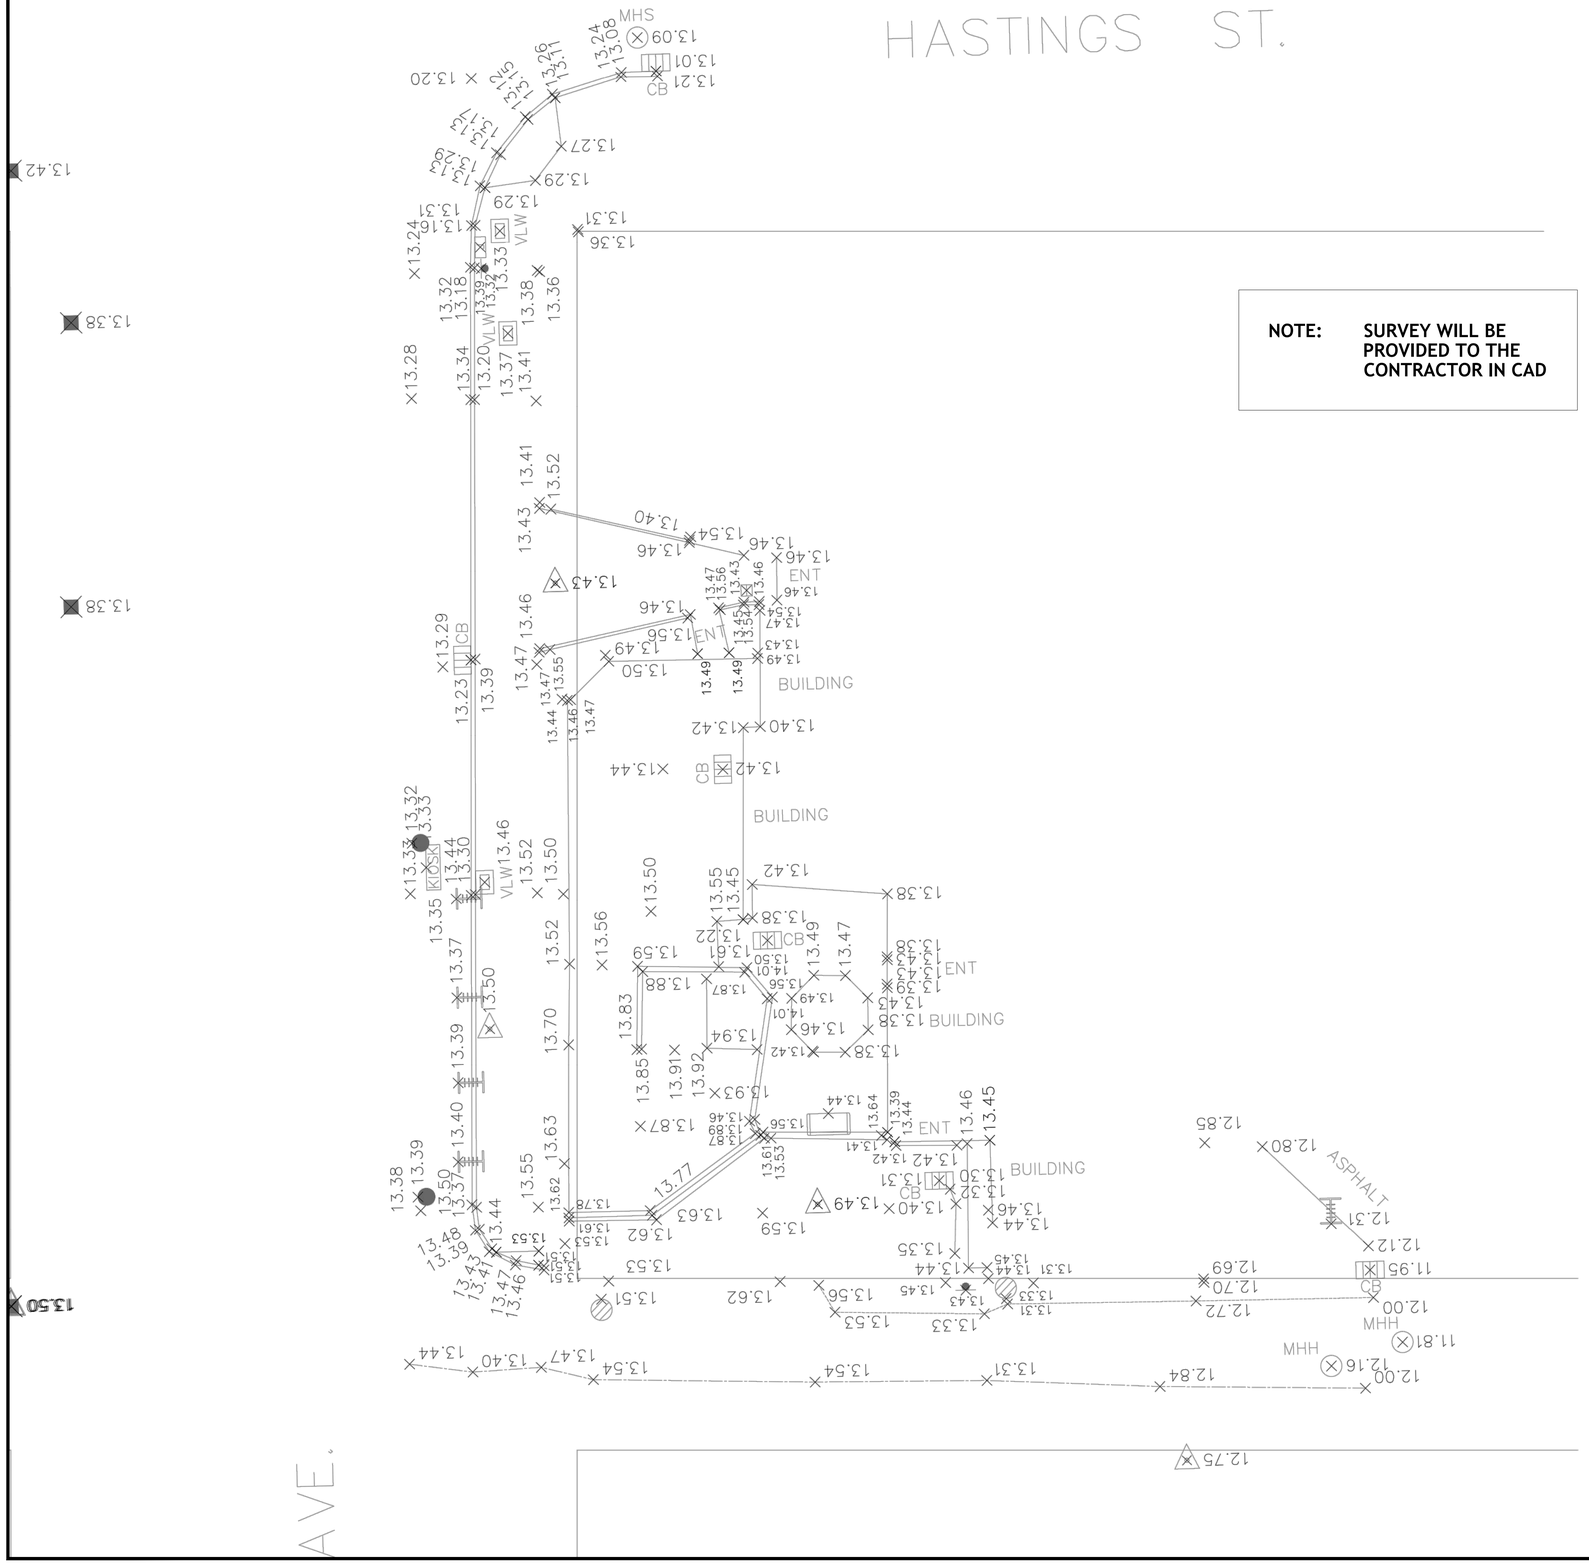

NOTE: **SURVEY WILL BE PROVIDED TO THE CONTRACTOR IN CAD**

VANCOUVER BOARD OF PARKS AND RECREATION

COPYRIGHT OF THIS DRAWING IS OWNED BY THE CITY OF VANCOUVER BOARD OF PARKS AND RECREATION ("PARK BOARD"). THIS DRAWING MAY NOT BE PRODUCED IN WHOLE OR IN PART WITHOUT THE PRIOR WRITTEN CONSENT OF THE PARK BOARD PLANNING DEPARTMENT ("STAFF"). THIS DRAWING MUST NOT BE SCALED. THE CONTRACTOR/CONSULTANT ("CONTRACTOR") RETAINED BY THE PARK BOARD TO CONDUCT THE WORK DEPICTED IN THIS DRAWING SHALL VERIFY ALL DIMENSIONS, DATUMS AND LEVELS PRIOR TO COMMENCEMENT OF WORK. THE CONTRACTOR SHALL REQUEST CLARIFICATION OF ANY ERRORS OR DISCREPANCIES AND SHALL NOTIFY STAFF OF ANY ERRORS OR OMISSIONS IN THIS DRAWING. FAILURE TO OBTAIN CLARIFICATION OR TO NOTIFY STAFF OF ERRORS OR OMISSIONS WILL RENDER THE CONTRACTOR RESPONSIBLE FOR ANY RESULTING IMPROPER WORK AND FOR THE COST OF ANY RECTIFICATION DUE TO SUCH IMPROPER WORK. VARIATIONS AND MODIFICATIONS TO THIS DRAWING AND/OR TO THE WORK SHOWN ON THIS DRAWING SHALL NOT BE CARRIED OUT WITHOUT THE PRIOR WRITTEN PERMISSION OF STAFF.

CONSULTANT OF RECORD (NO LOGO)

SEAL OR STAMP

DRAWN BY	CHECKED BY
ISSUED FOR	DATE REV
ADDENDUM 1	06/09/2020

Scale in Meters 1:50
0 1 2 3 4

PROJECT

RAYCAM COMMUNITY CENTER PLAYGROUND

DRAWING

SURVEY EXISTING SITE

SHEET

L00