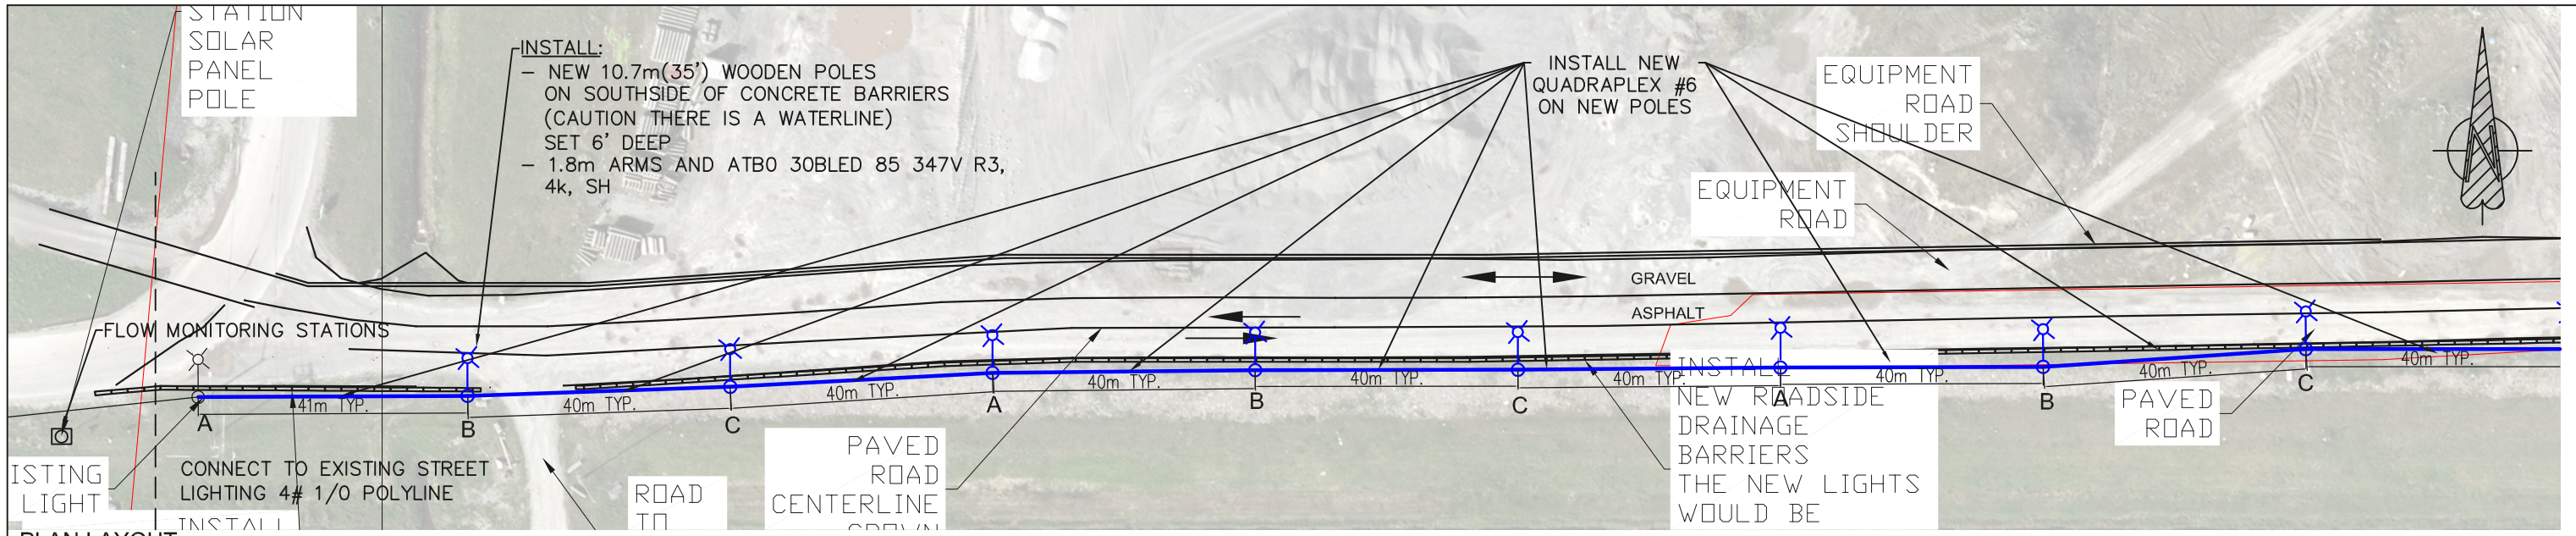

PLAN LAYOUT
SCALE 1:100

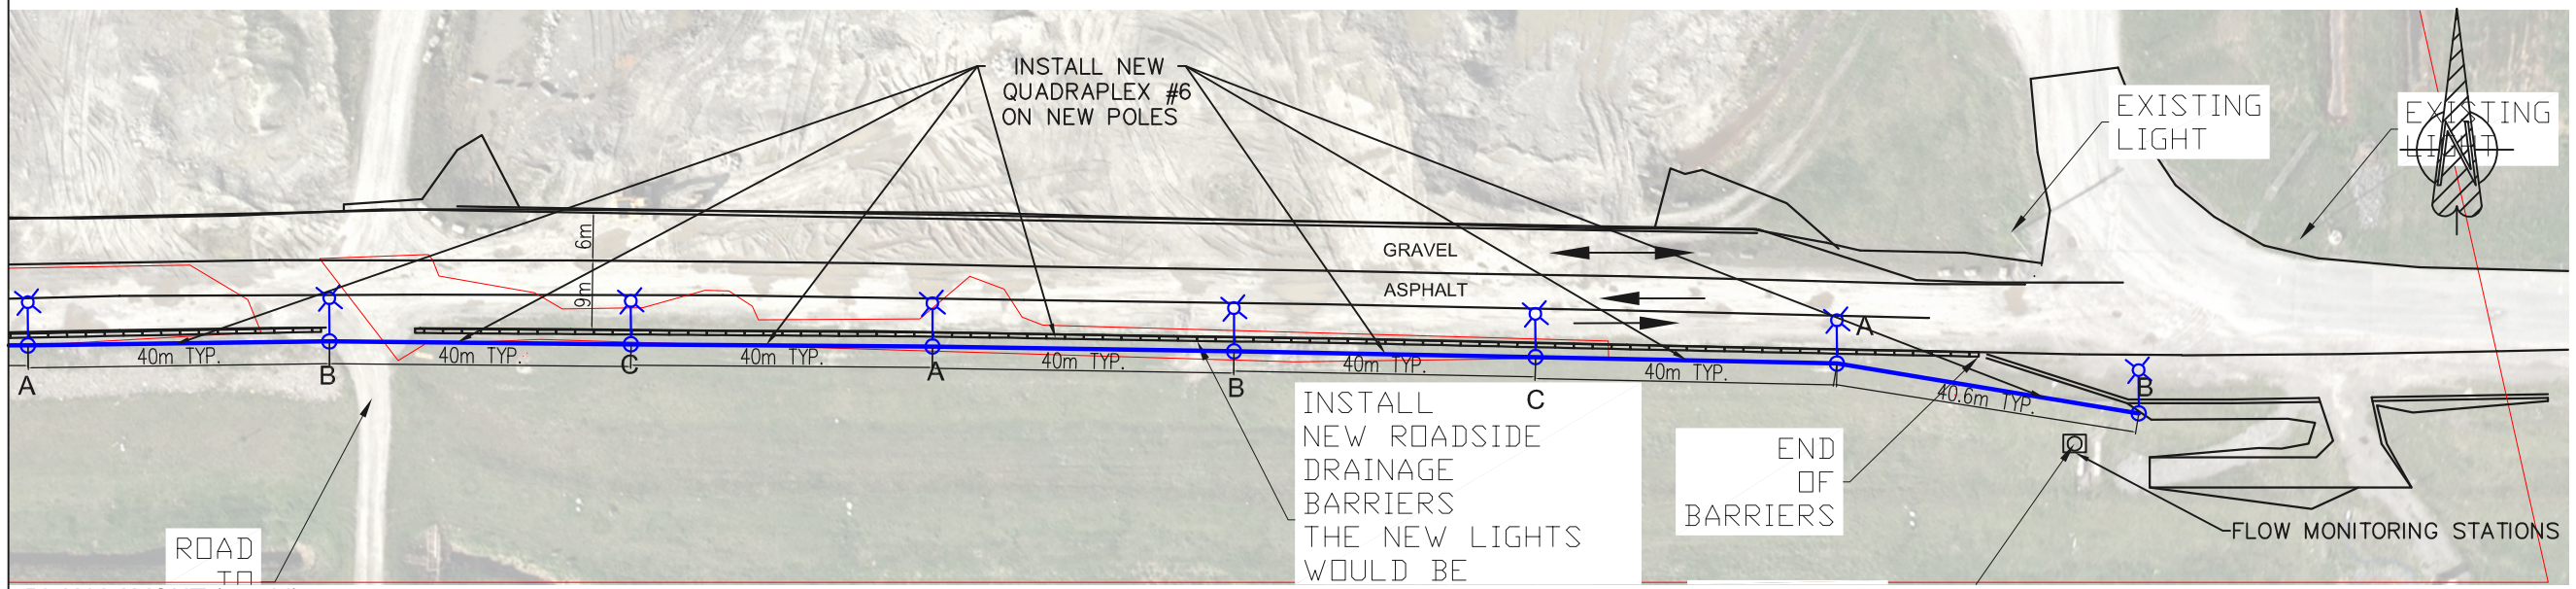

PLAN LAYOUT (cont'd)
SCALE 1:100

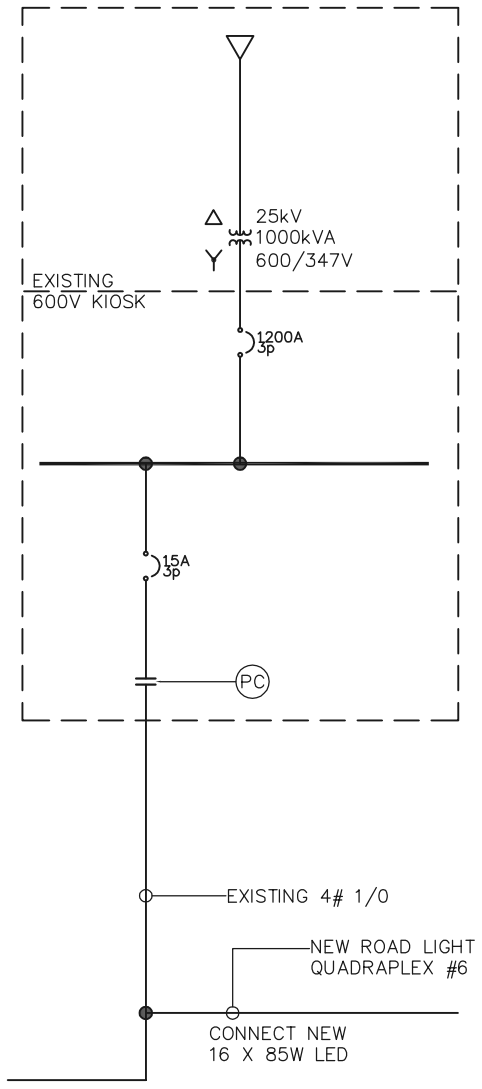

SINGLE LINE DIAGRAM

LEGEND:

- QUADRAPLEX PROPOSED
- POWER POLE EXISTING
- POWER POLE PROPOSED
- FLOW MONITORING STATIONS

ISSUED FOR TENDER
APRIL 13, 2018

CITY OF VANCOUVER

NO.	DATE	REVISION	DWG	DESIGN
1	2018.02.07	ADJUSTMENT IN POLE LOCATIONS	WGA	GB

ATTENTION
UNITS SHOWN ON THIS PLAN ARE IN METRES
BASED ON GEODETIC DATUM.
UTM Zone 10 NAD 83

BRANCH	INITIALS	DATE
CHECKED		
CHECKED		

ENGINEERING

CITY OF VANCOUVER - ENGINEERING SERVICES

STREETS & ELECTRICAL DESIGN	
DRAWN BY: WGA	DESIGN BY: GB
DRAWING CHECKED:	DESIGN CHECKED:
REFERENCES:	

NEW PILOT PLANT ROAD LIGHTING

SCALE:	AS NOTED
DATE:	2018–01–16
DRAWING NUMBER:	S–1194
SHEET 2 OF 2	REVISION:

H:\STUDY\CAD\Engineers_Designers\PROJECT FOLDERS REFERENCED IN CAD FILES\2018 – PROJECTS\New Pilot Plant Road Lighting\V2–Approved (PDF copy)\S–1194_LFT 4/13/2018 10:41 AM